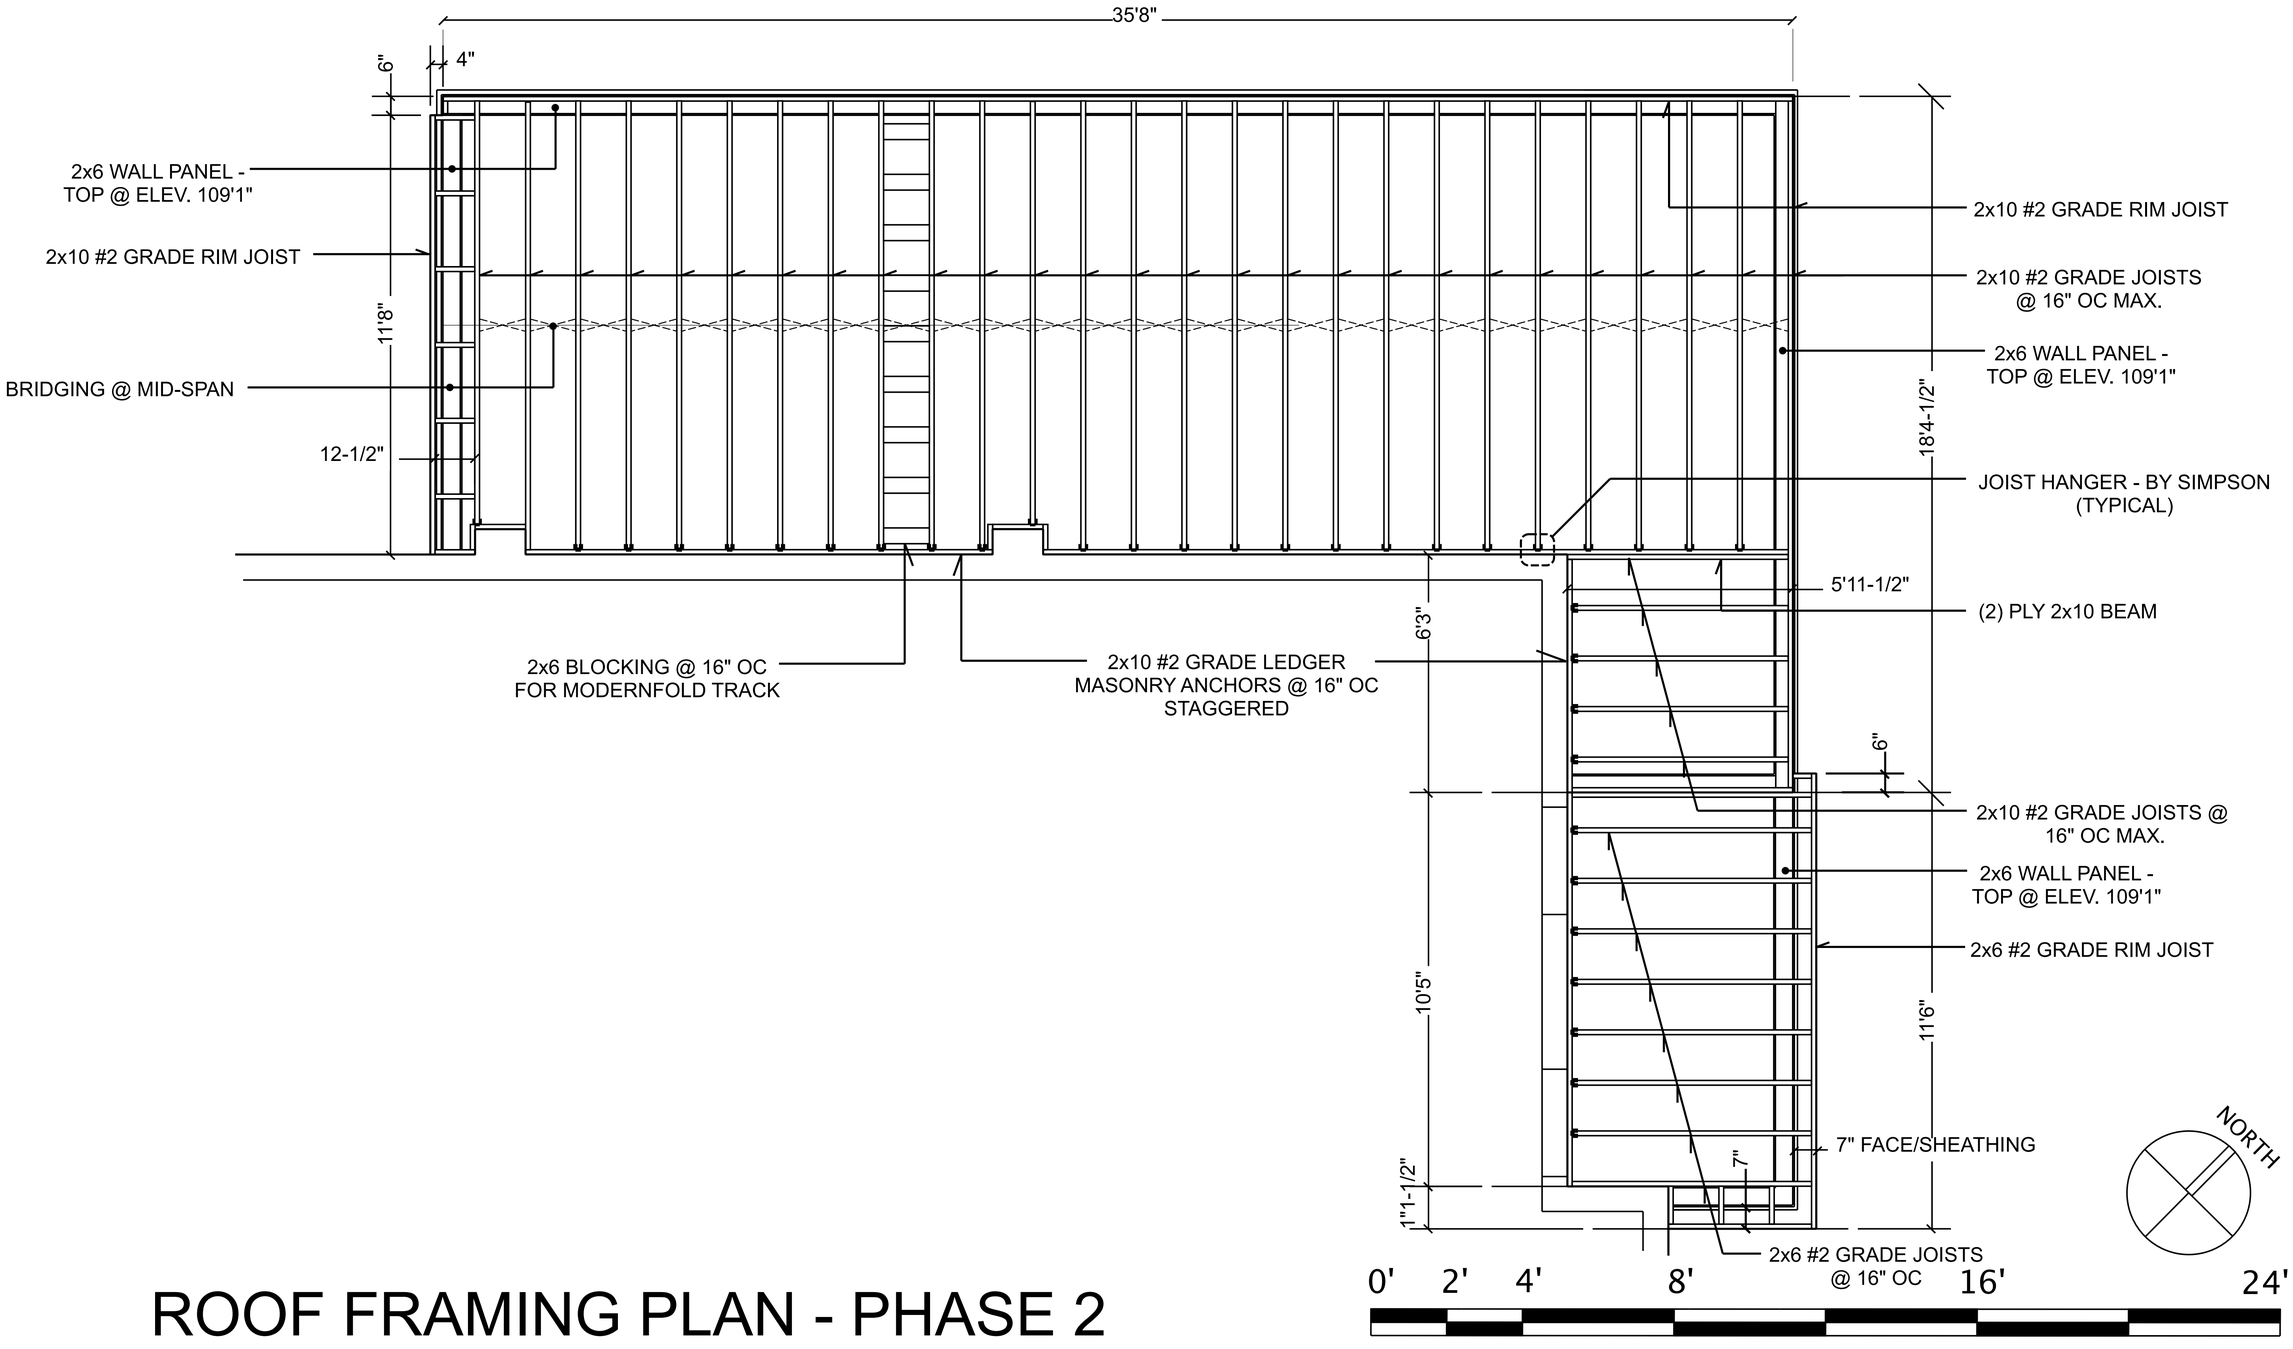

ROOF FRAMING PLAN - PHASE 2

A5

PROPOSED PORTABLE SHELTER VILLAGE DEVELOPMENT AT:

304 NORTH THIRD STREET

OWNERS: OM BUILD | 4235-B ARGOSY COURT | MADISON, WI 53704

Phase2 Schematics: 01-13-21
Phase2 w/Vestibule: 01-30-21
Phase2 Check Set: 02-26-21

GREEN DESIGN STUDIO
EDWARD KUHARSKI, ARCHITECT
405 SIDNEY STREET | MADISON, WI 53703 | 608.469.5963
ekuharski@aol.com